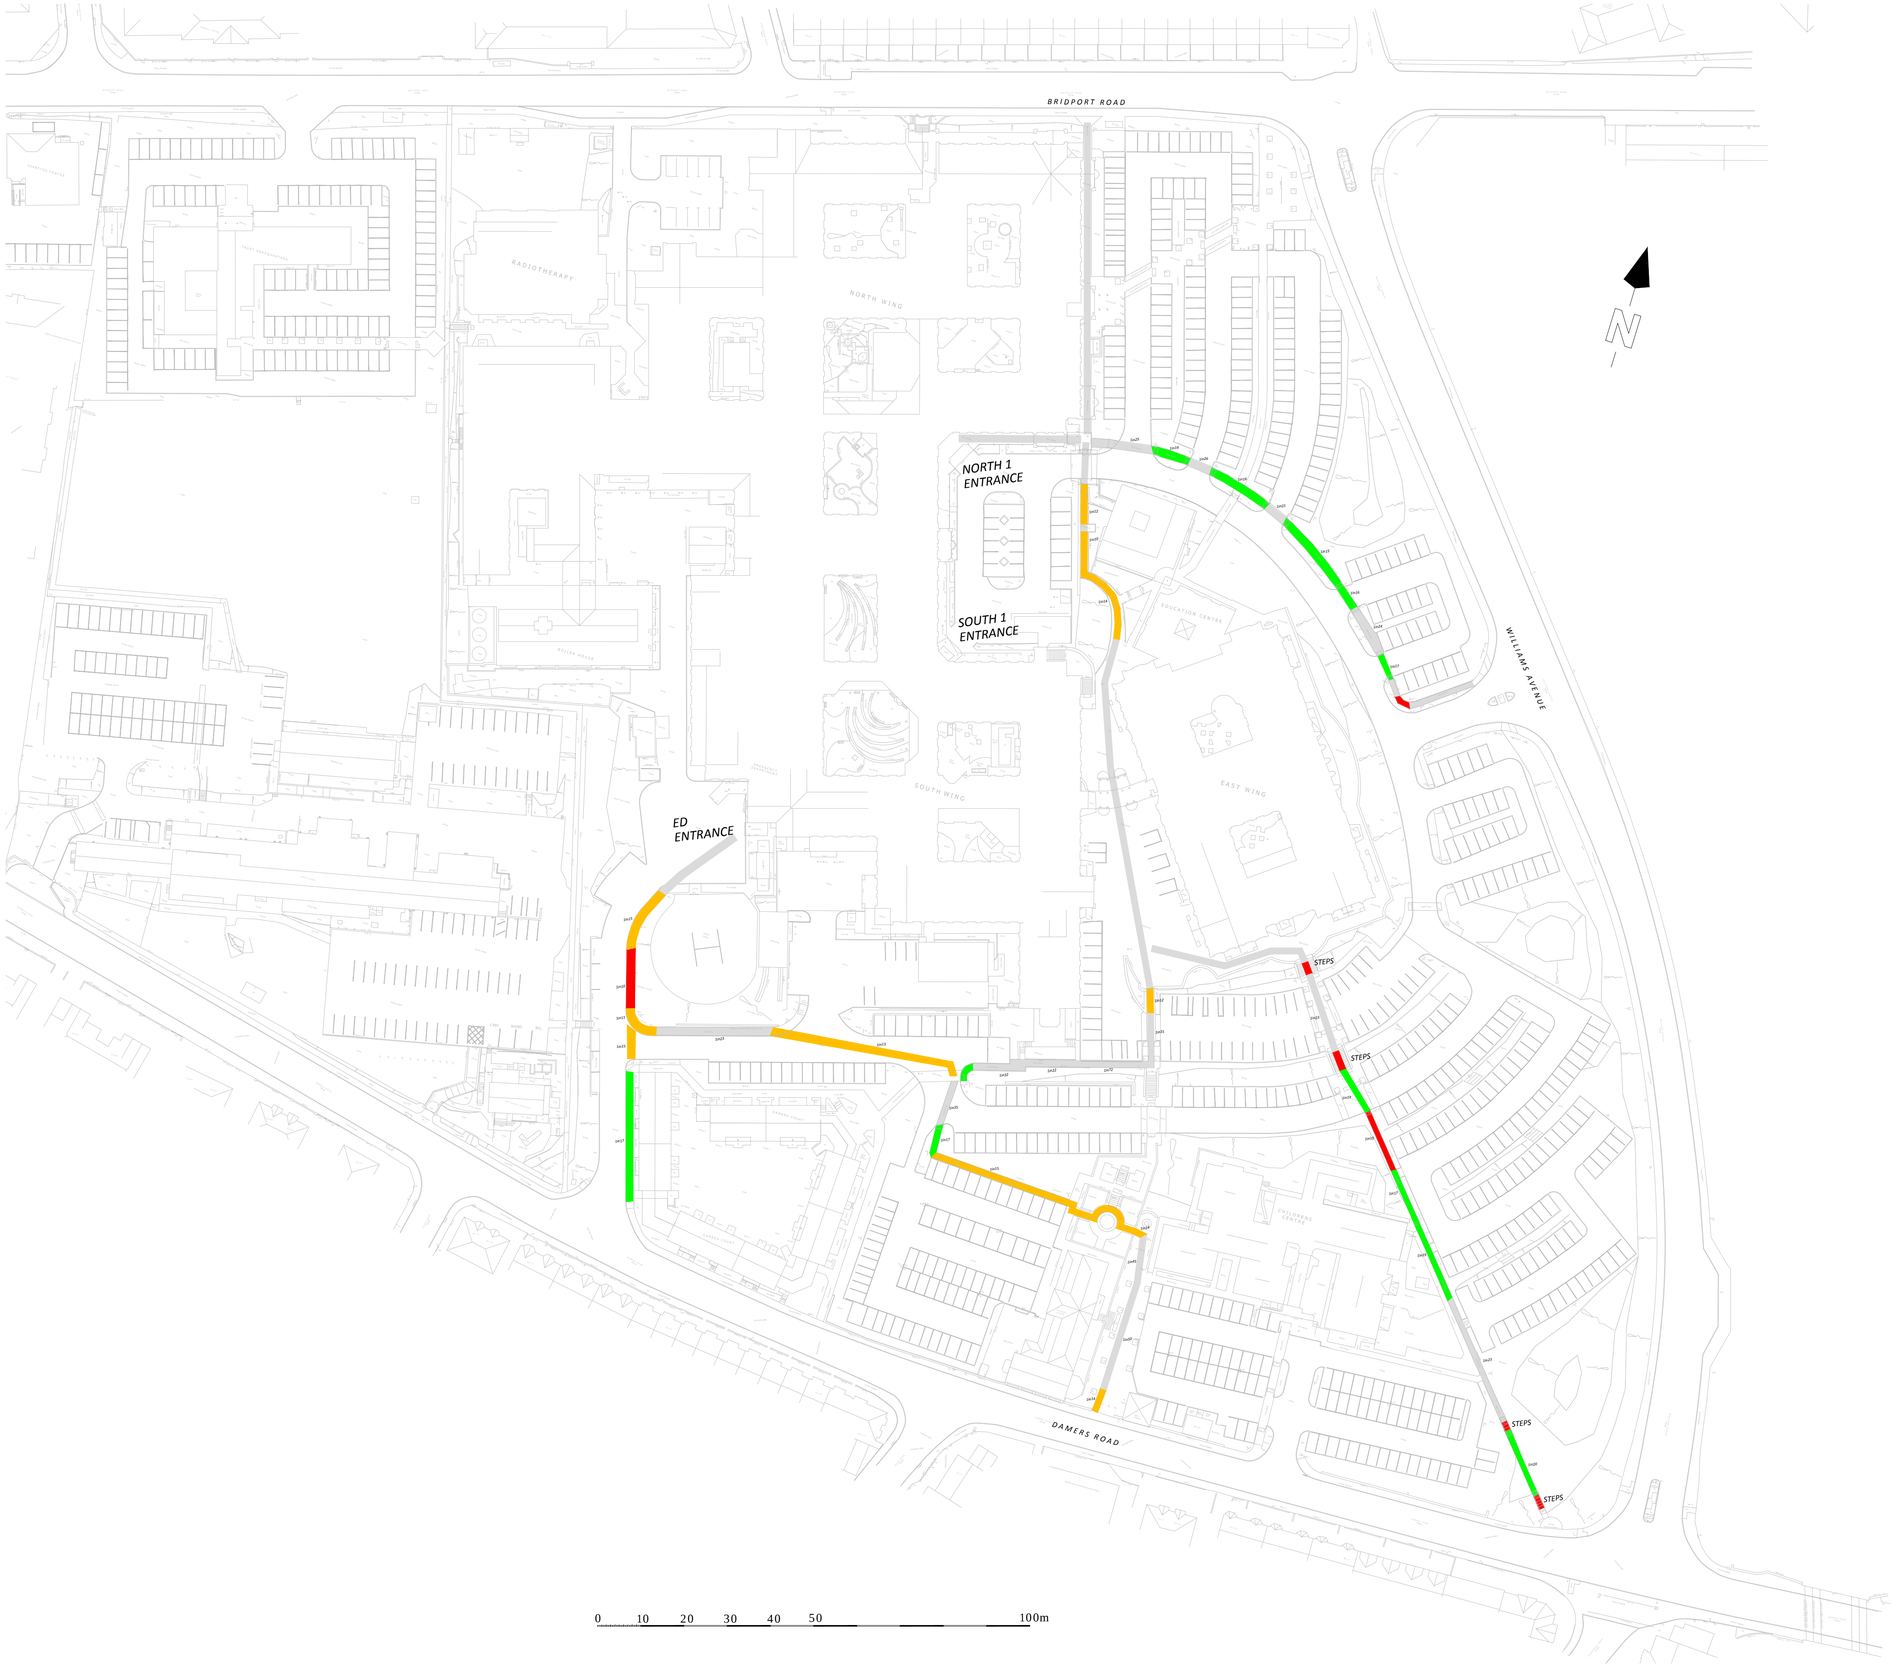

KEY TO GRADIENTS

- 1:5 to 1:10
- 1:11 to 1:15
- 1:16 to 1:20
- 1:21

evisions

NHS
Dorset County Hospital
NHS Foundation Trust

ESTATES DEPARTMENT
Williams Avenue
Dorchester Dorset DT1 2JY
Telephone (01305) 254760
Fax (01305) 254769

Site Plan showing
Gradients of Routes into
Dorset County Hospital

date	scale	name
17/10/19		km

drawing no	revision no

General Arrangement